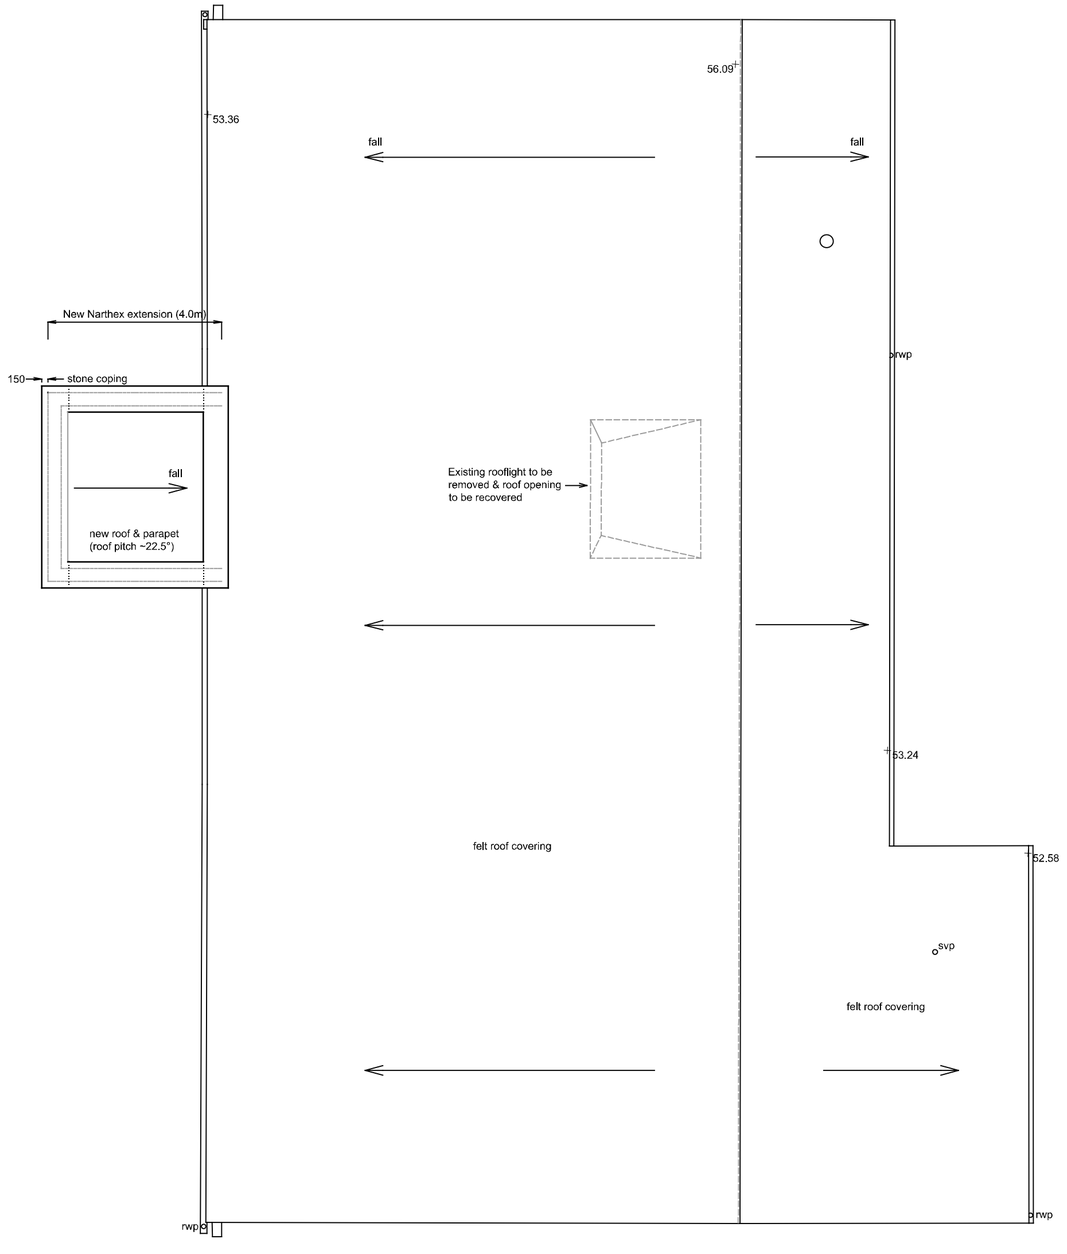

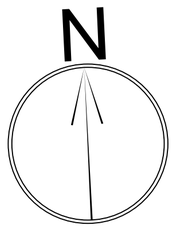

1:100
0 1 2 3 4 5m

Rev	Notes	Date

BROWN MATTHEWS
ARCHITECTS
Chartered Architects · Historic Building Consultants
Oak Tree Design Studio, Wolverton Road, Snitterfield
Stratford-upon-Avon, Warwickshire CV37 0HB
Tel: 01789 730346

Our Lady of Peace RC Church
Church Lane
Shottery
Stratford-upon-Avon
CV37 9HQ

Proposed Alterations to Our Lady of Peace Church

Proposed Roof Plan

Scale: 1:100 @A2

Date: June 2021 Drawn: SN

Drawing number: 2008/FS/002 Revision: -